contractor must verify all dimensions on site before commencing any work or shop drawings. The contractor must report any discrepancies to POD NEWCASTLE LTD before commencing work. If this drawing exceeds the Quantities Lists in any way, POD NEWCASTLE LTD is to be informed before the work is initiated. Ordnance Survey Information is used on POD NEWCASTLE LTD drawings. POD NEWCASTLE LTD is not responsible for the accuracy of dimensions relating to any Ordnance Survey data, or beyond the boundary of the internal topographic survey data, which within The Construction (Design and Management) Regulations 2015 is not in current use. Health and Safety Plan has been produced. COPYRIGHT © POD NEWCASTLE LTD. This drawing is Copyright and must not be reproduced in any format or media without express written consent of POD NEWCASTLE LTD

No	By	Date	Note
A	Int	[illegible]	[illegible]

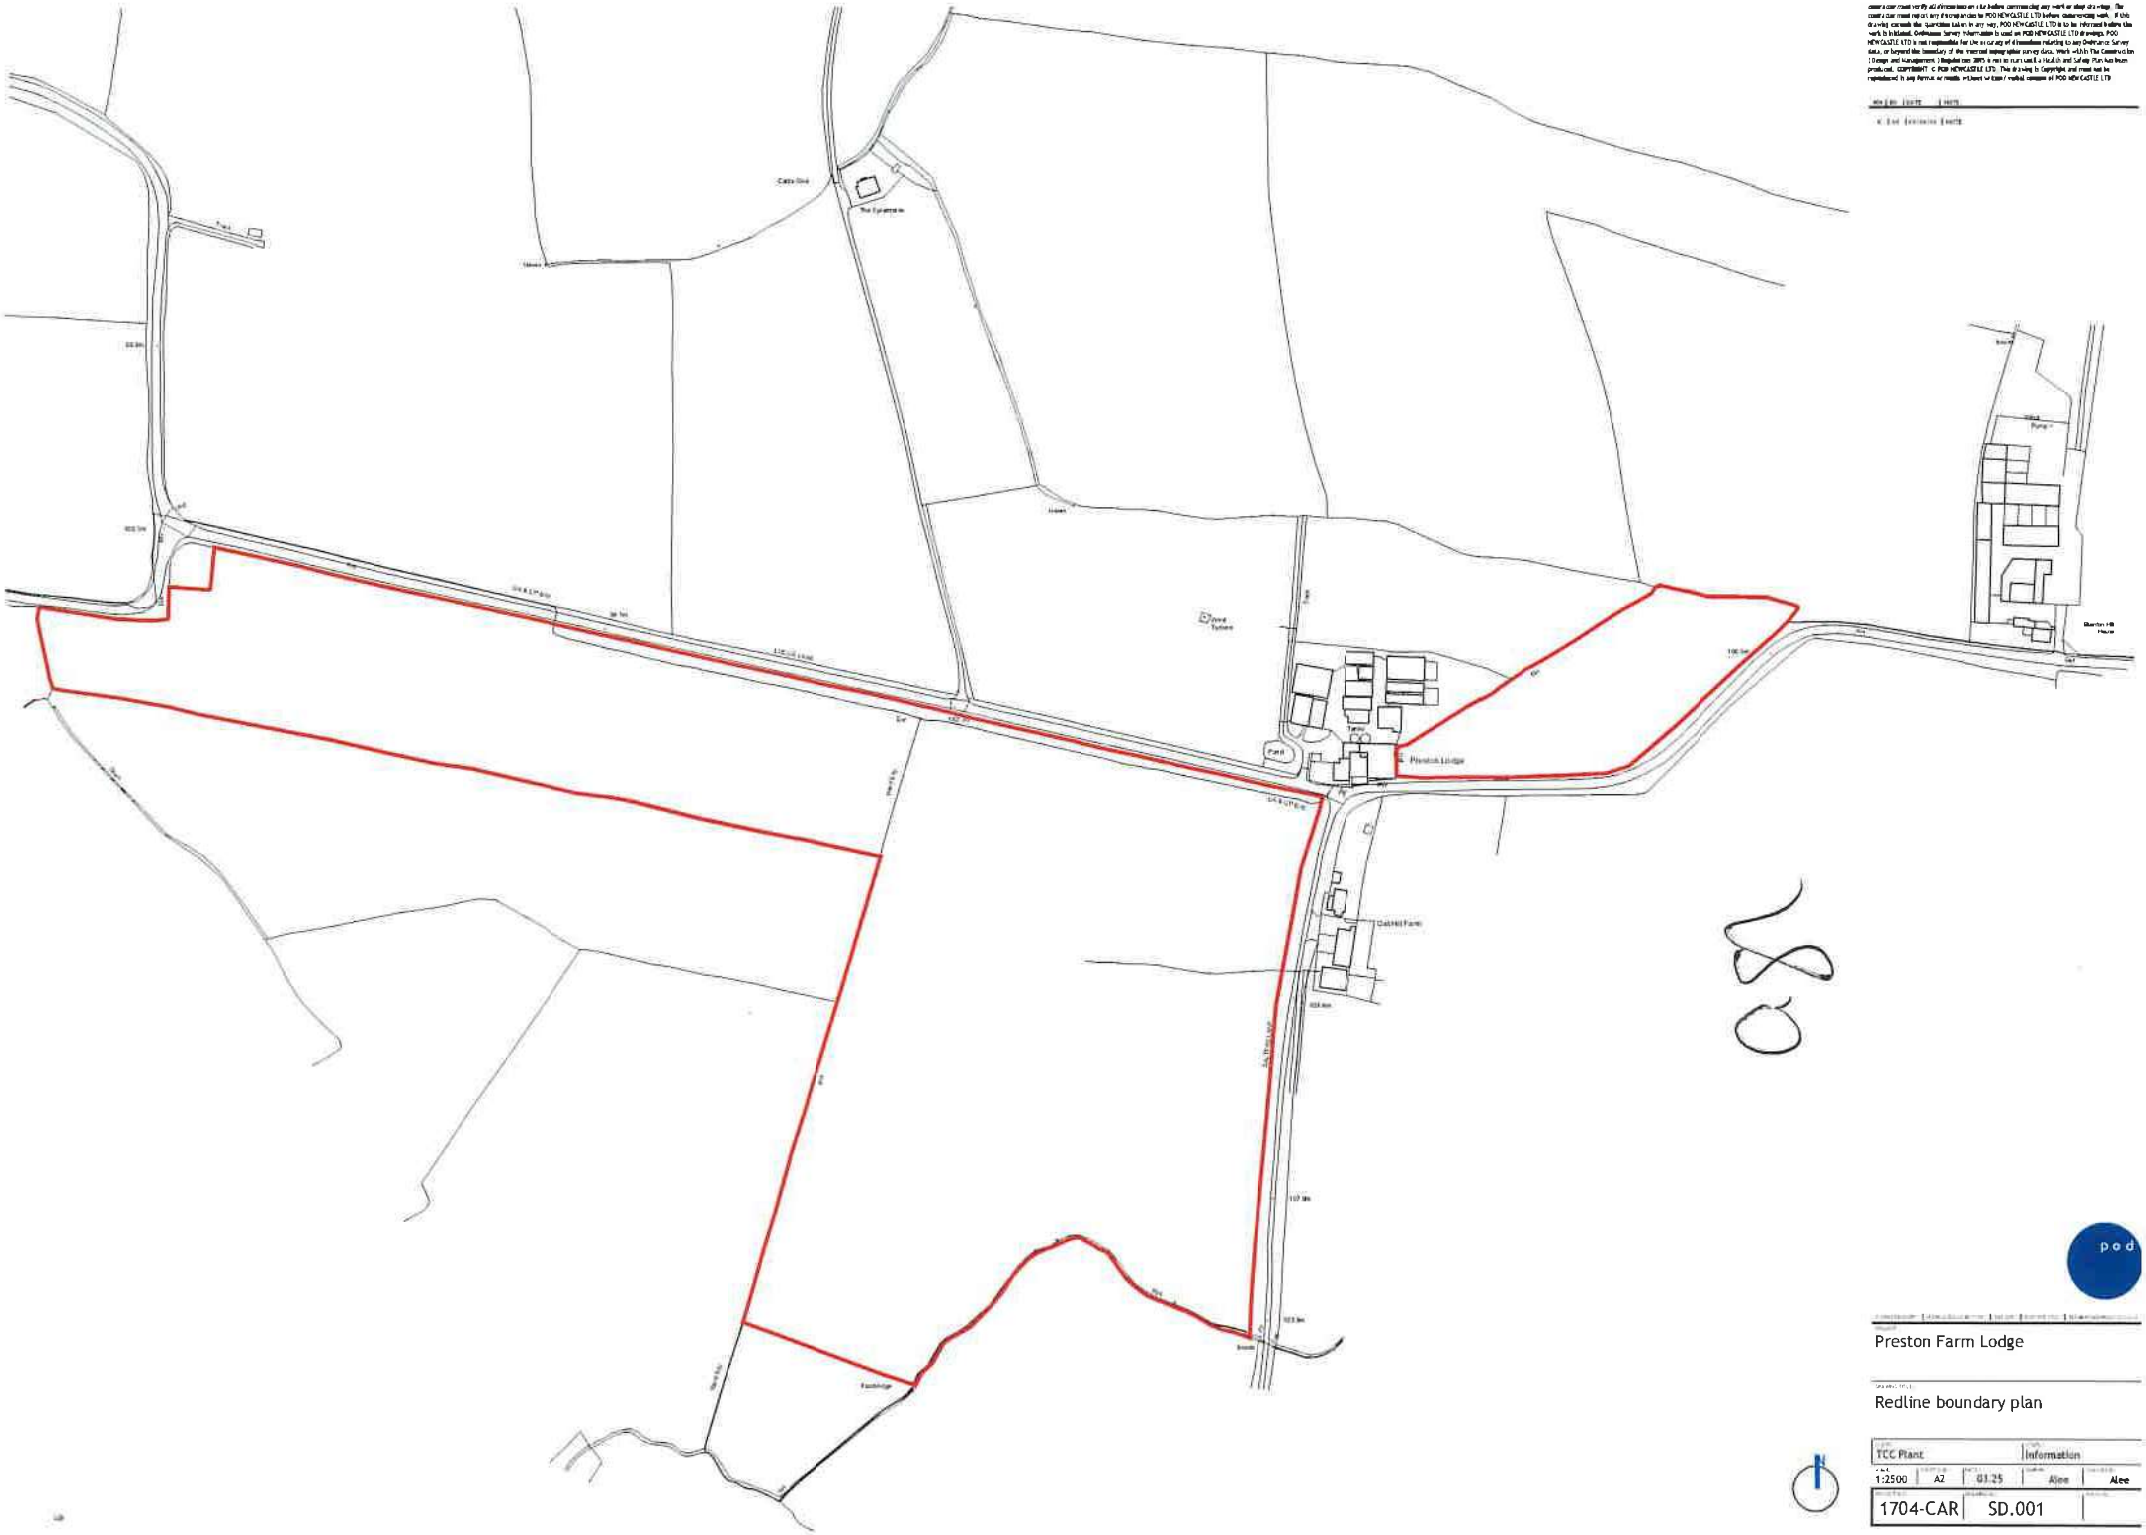

pod

Project
Preston Farm Lodge

Drawing Title
Redline boundary plan

Client	Status
TCC Plant	Information

Scale	Paper Size	Date	Drawn	Checked
1:2500	A2	03.25	Alee	Alee

Project No.	Drawing No.	Revision
1704-CAR	SD.001	